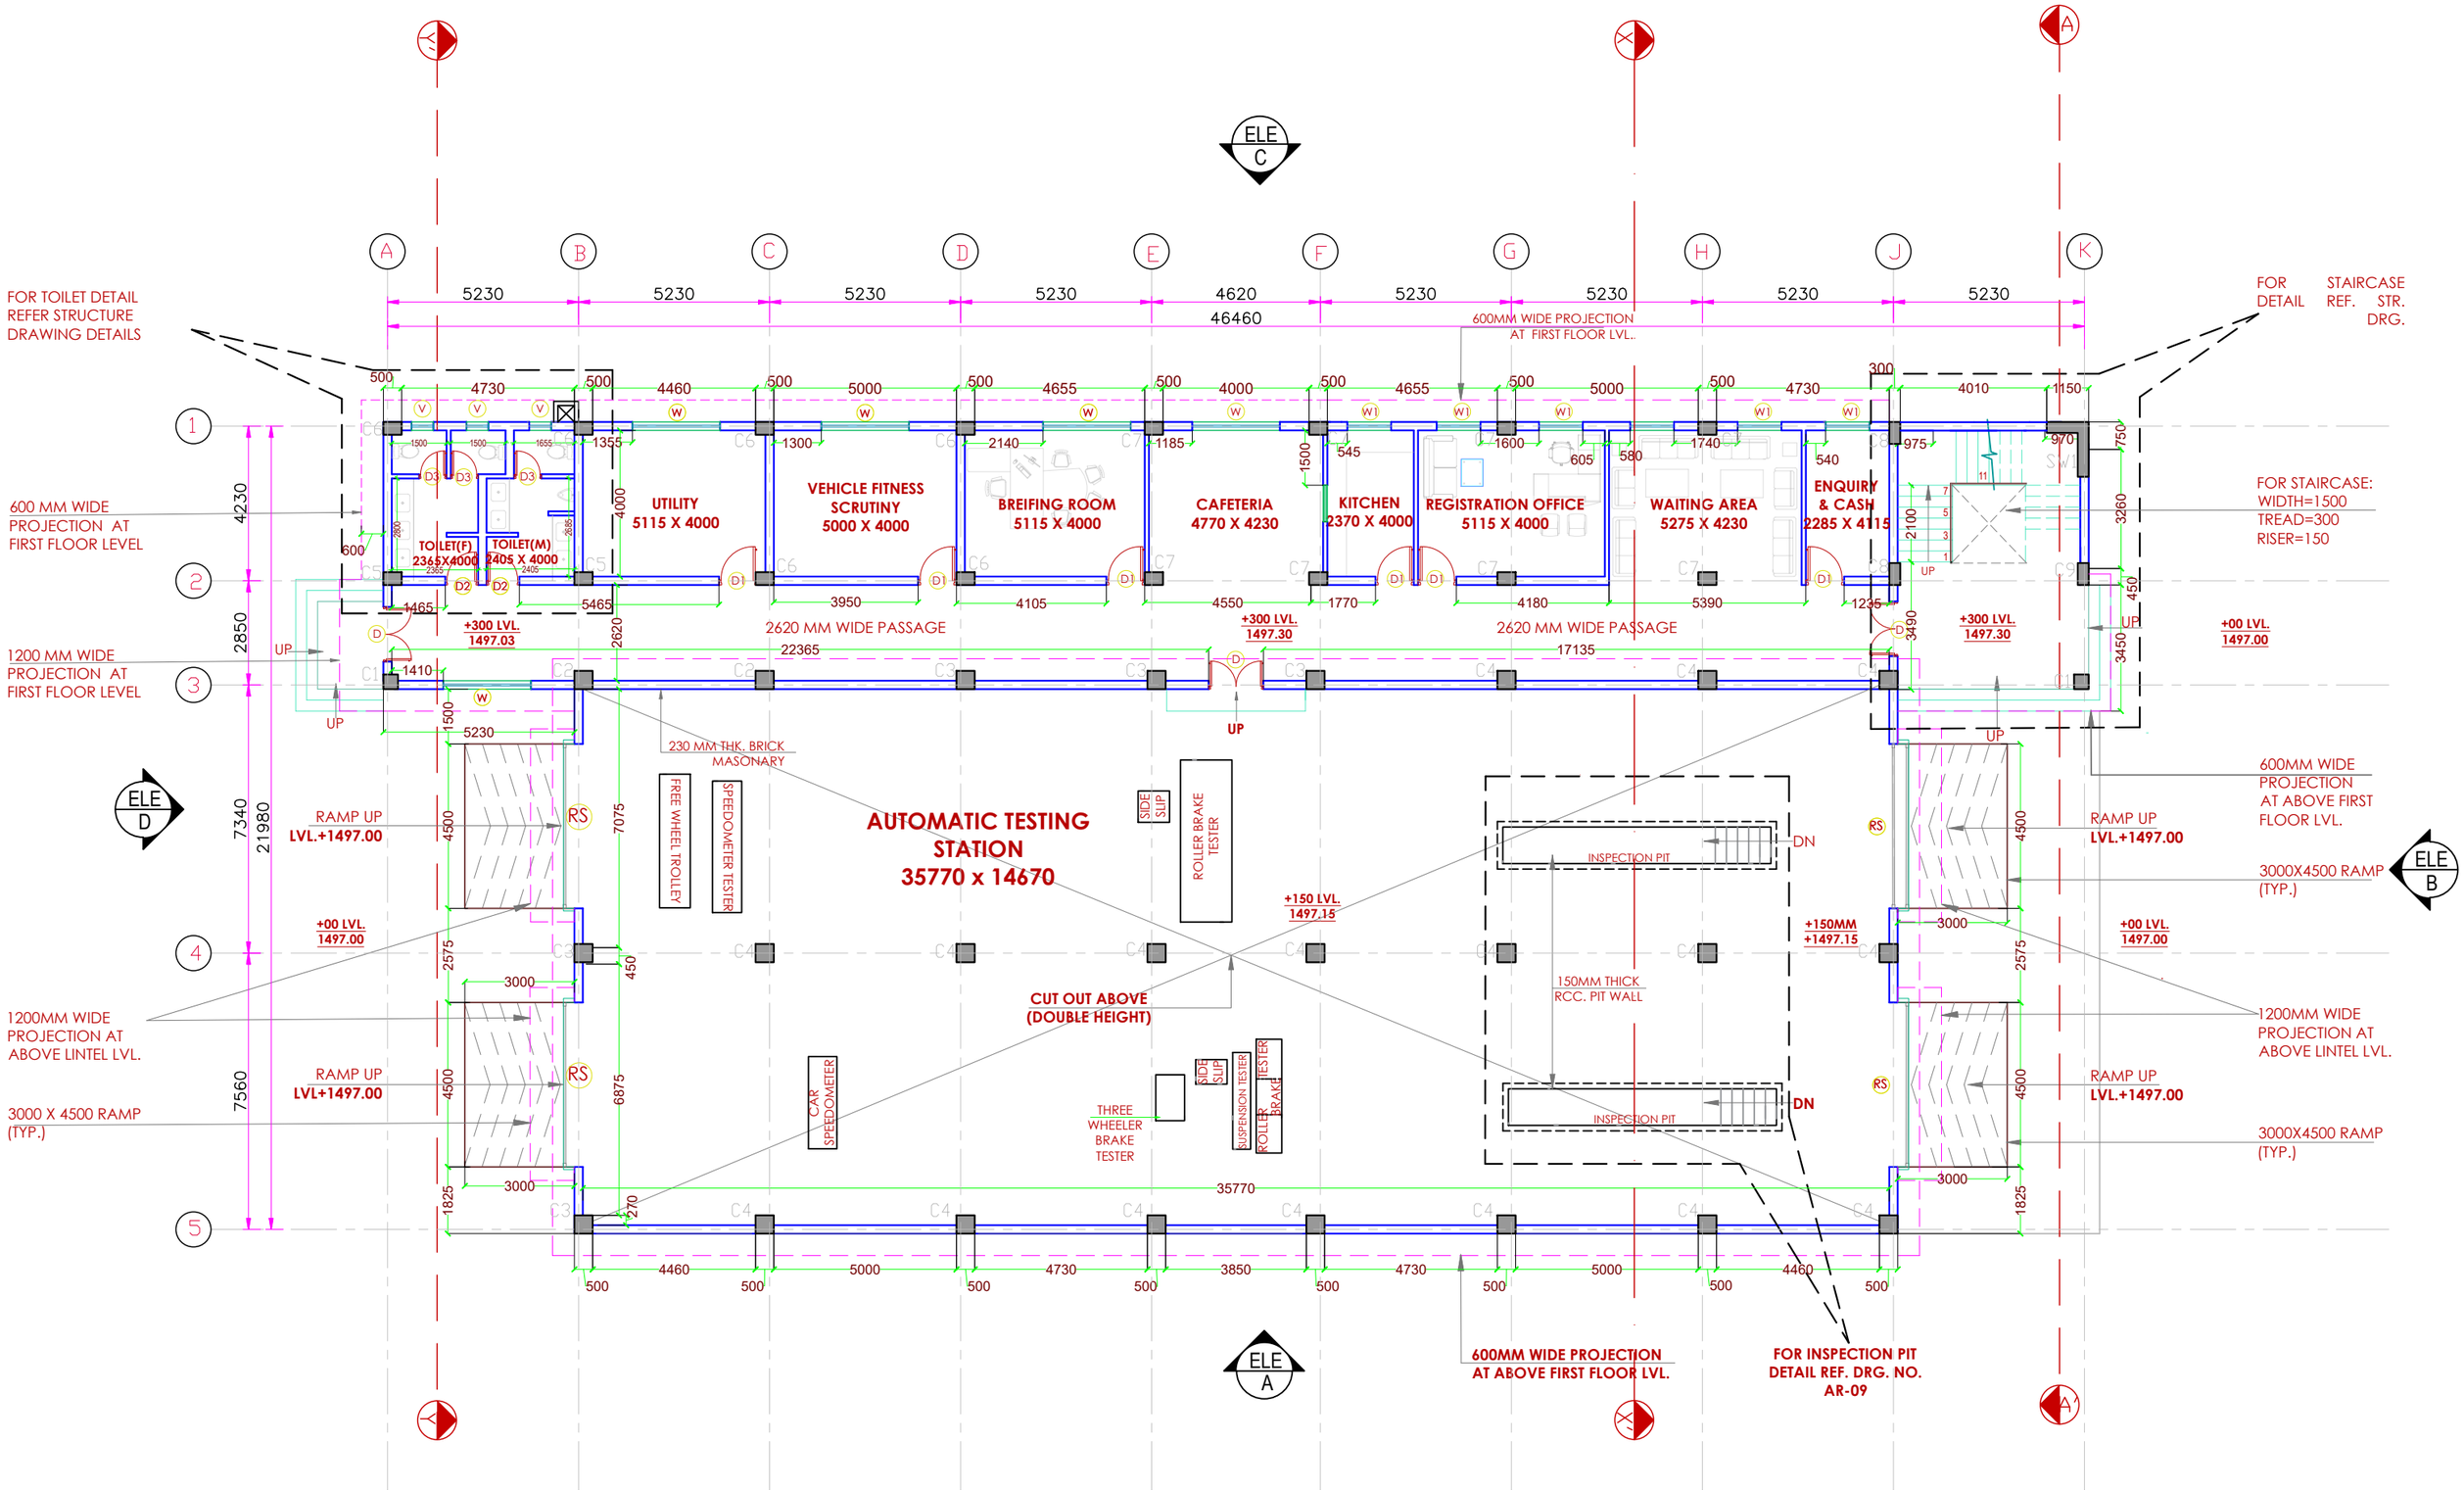

GROUND FLOOR PLAN

LVL. +1497 IN ROAD LVL.

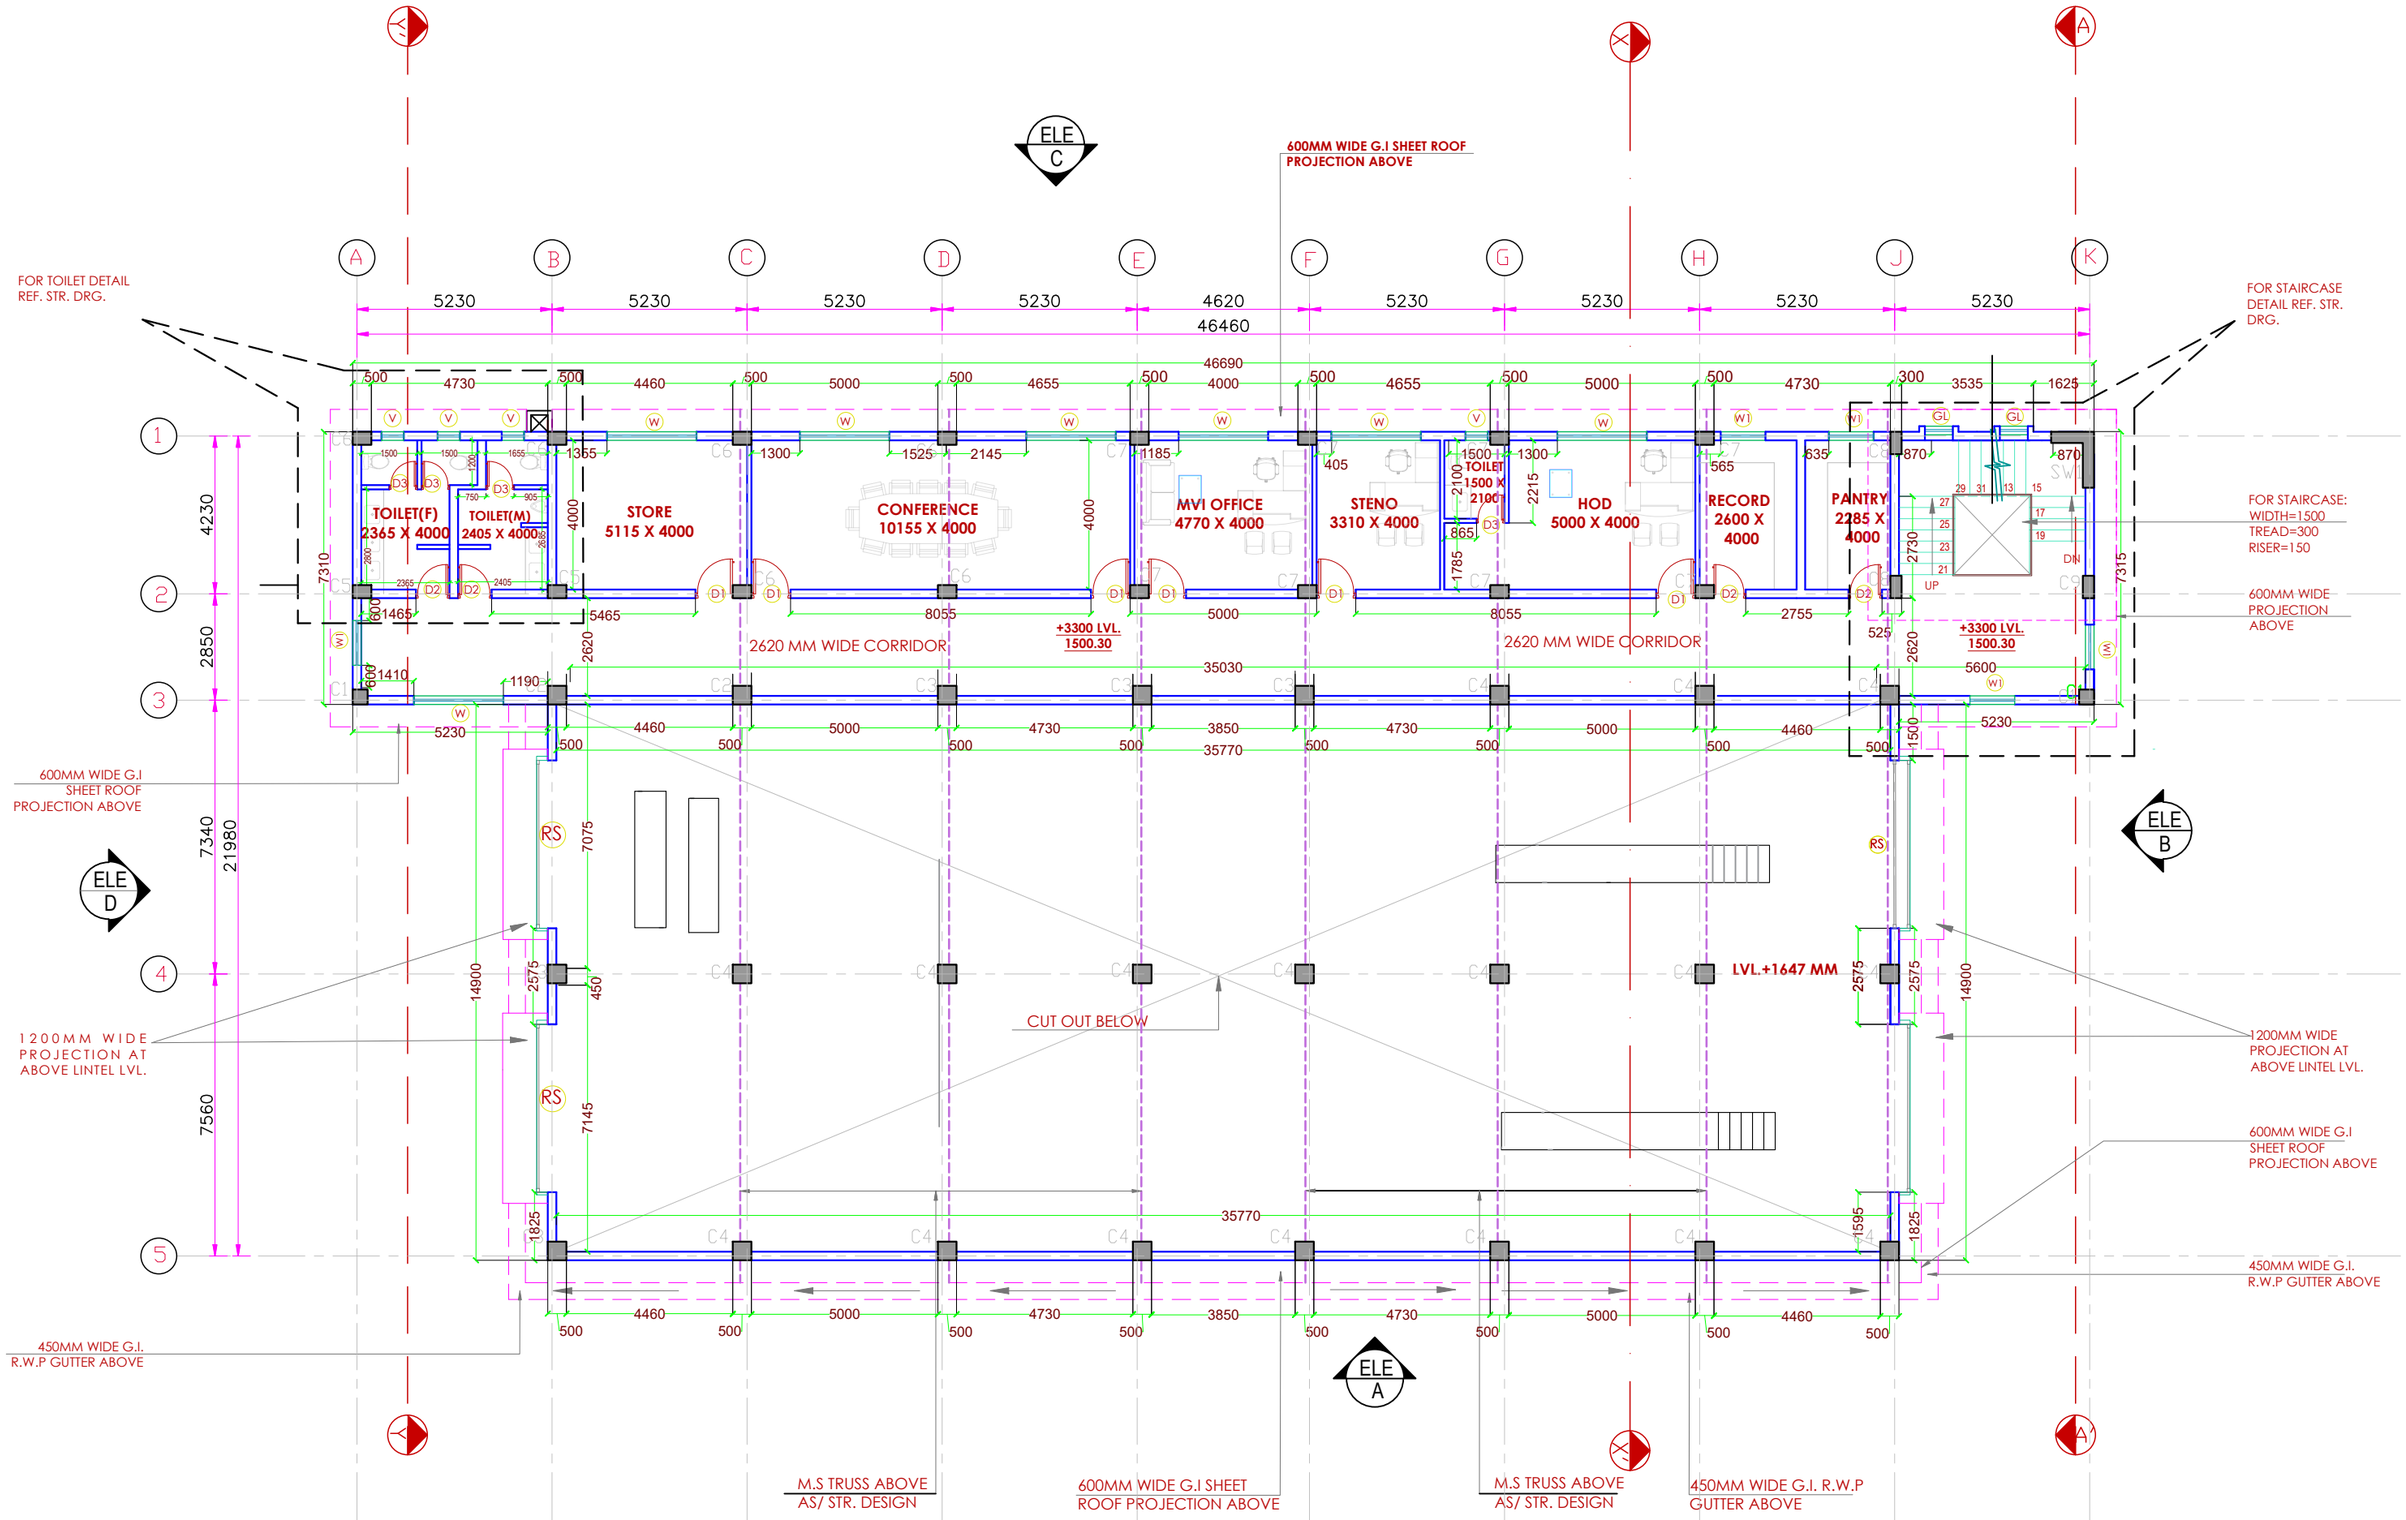

FIRST FLOOR PLAN

LVL. +1500.30

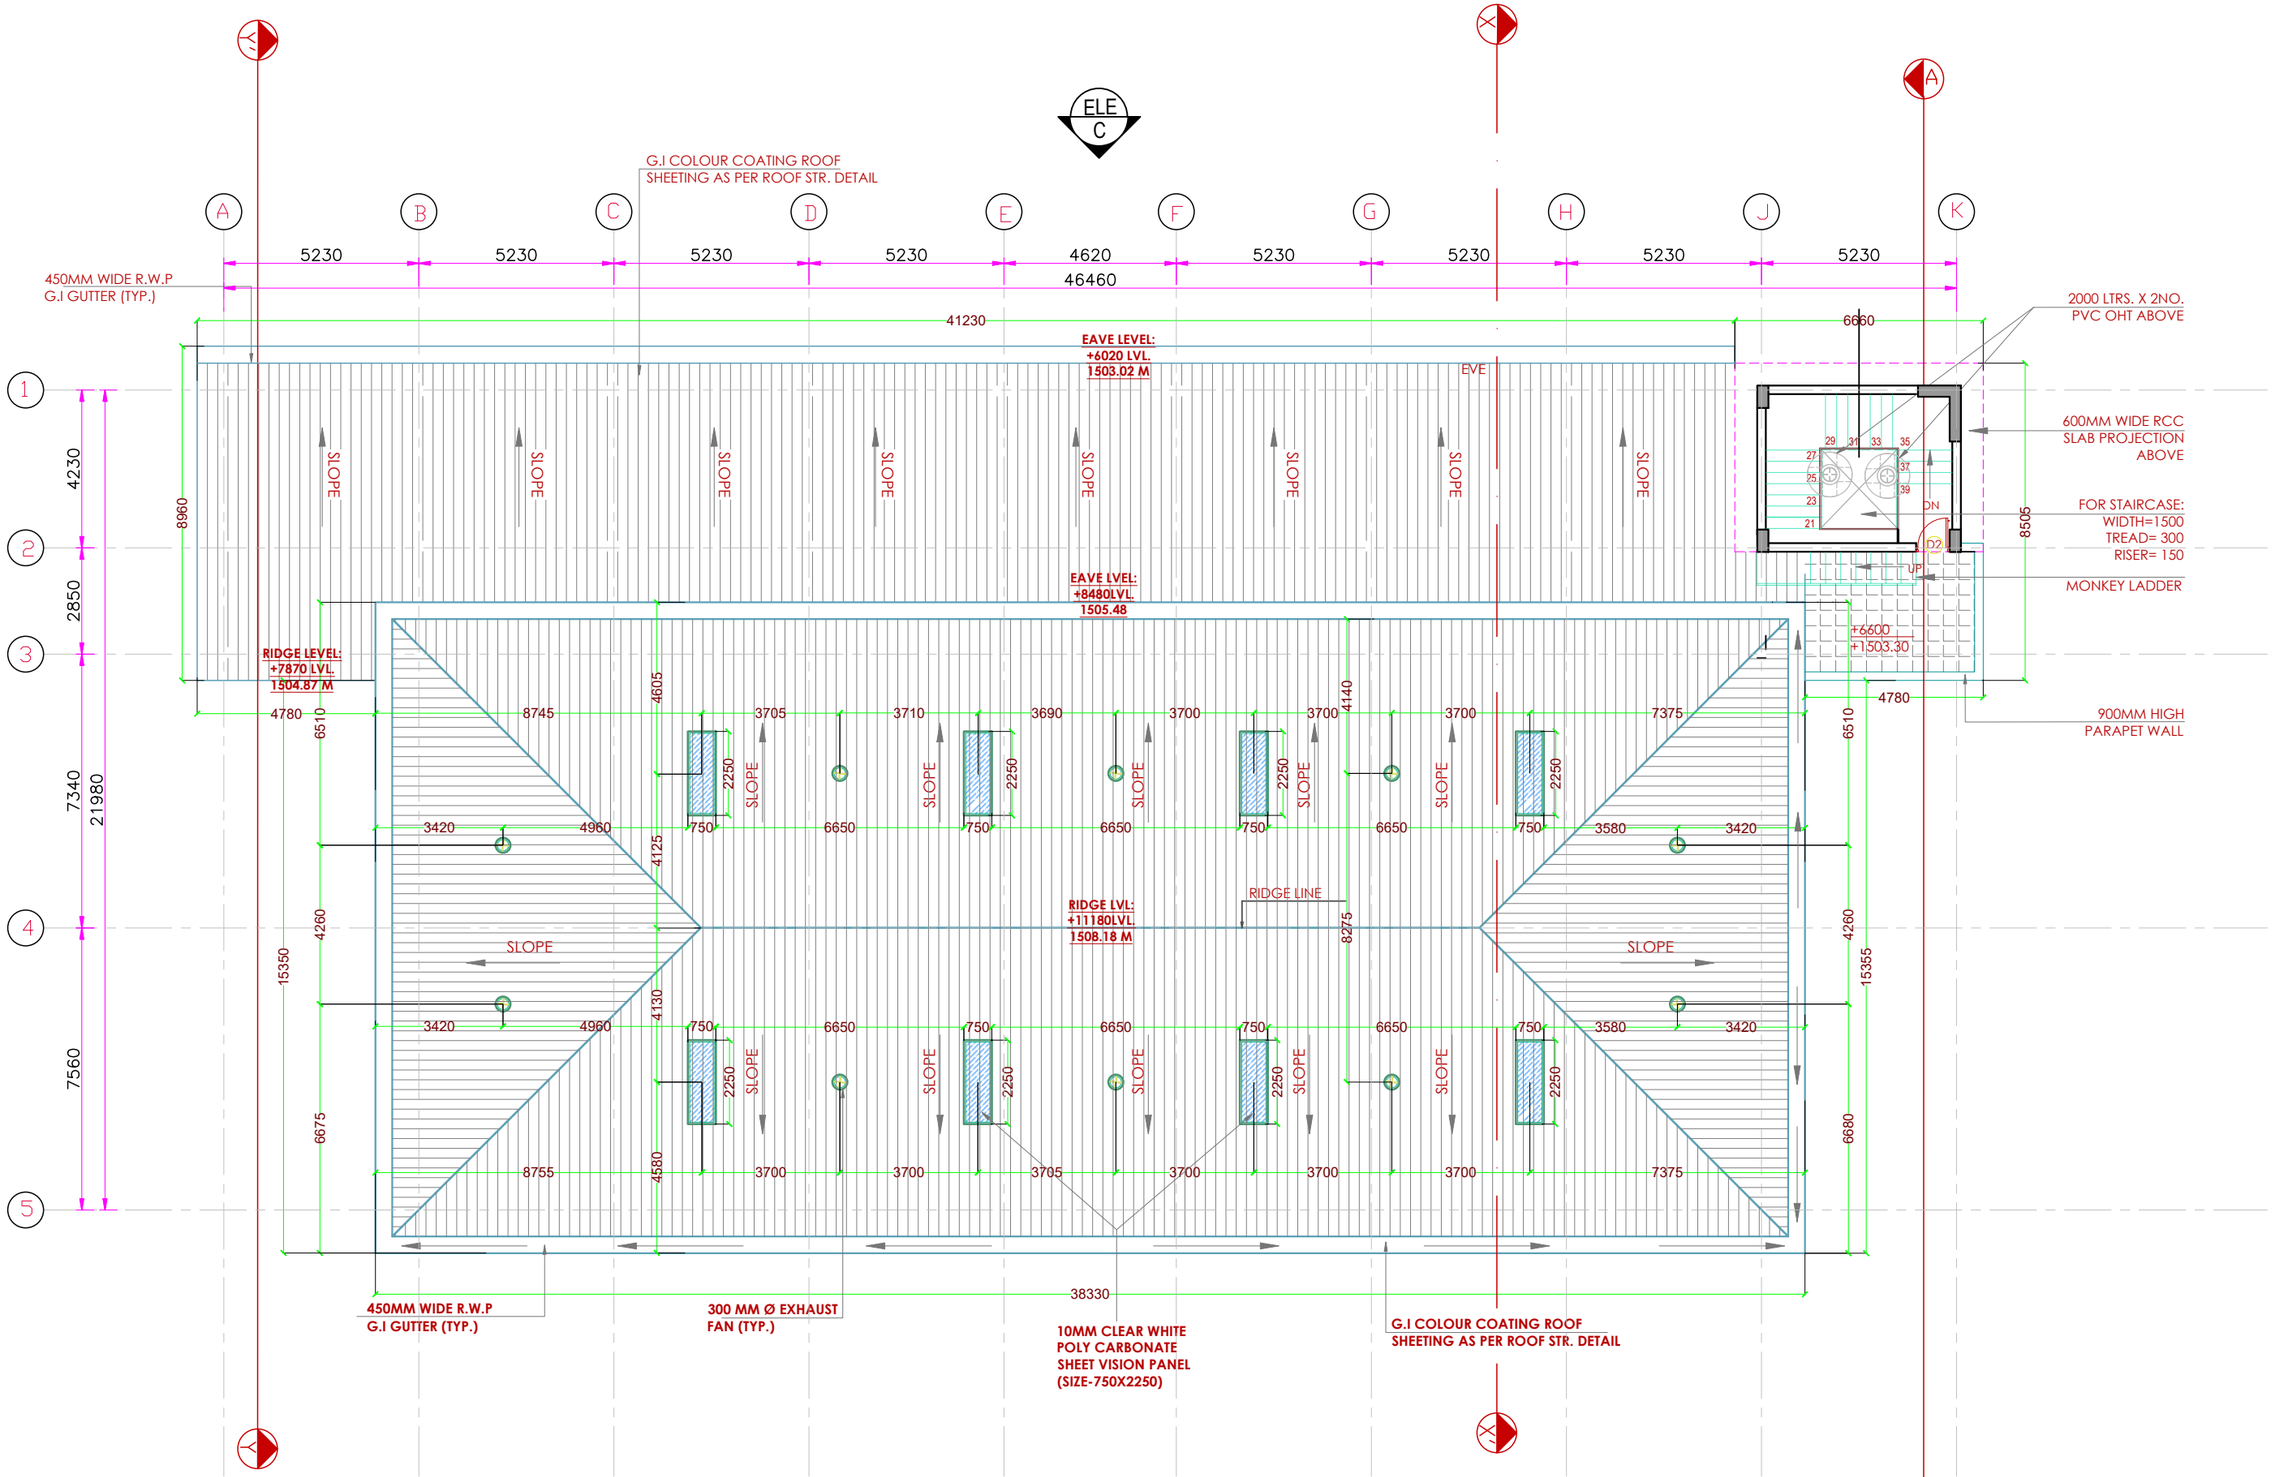
ELE C
G.I COLOUR COATING ROOF SHEETING AS PER ROOF STR. DETAIL
450MM WIDE R.W.P G.I GUTTER (TYP.)
2000 LTRS. X 2NO. PVC OHT ABOVE
600MM WIDE RCC SLAB PROJECTION ABOVE
FOR STAIRCASE: WIDTH=1500 TREAD= 300 RISER= 150
MONKEY LADDER
900MM HIGH PARAPET WALL
EAVE LEVEL: +6020 LVL. 1503.02 M
EAVE LEVEL: +8480LVL. 1505.48
RIDGE LEVEL: +7870 LVL. 1504.87 M
RIDGE LVL: +11180LVL. 1508.18 M
RIDGE LINE
+6600 +1503.30
SLOPE
450MM WIDE R.W.P G.I GUTTER (TYP.)
300 MM Ø EXHAUST FAN (TYP.)
10MM CLEAR WHITE POLY CARBONATE SHEET VISION PANEL (SIZE-750X2250)
G.I COLOUR COATING ROOF SHEETING AS PER ROOF STR. DETAIL

ROOF PLAN

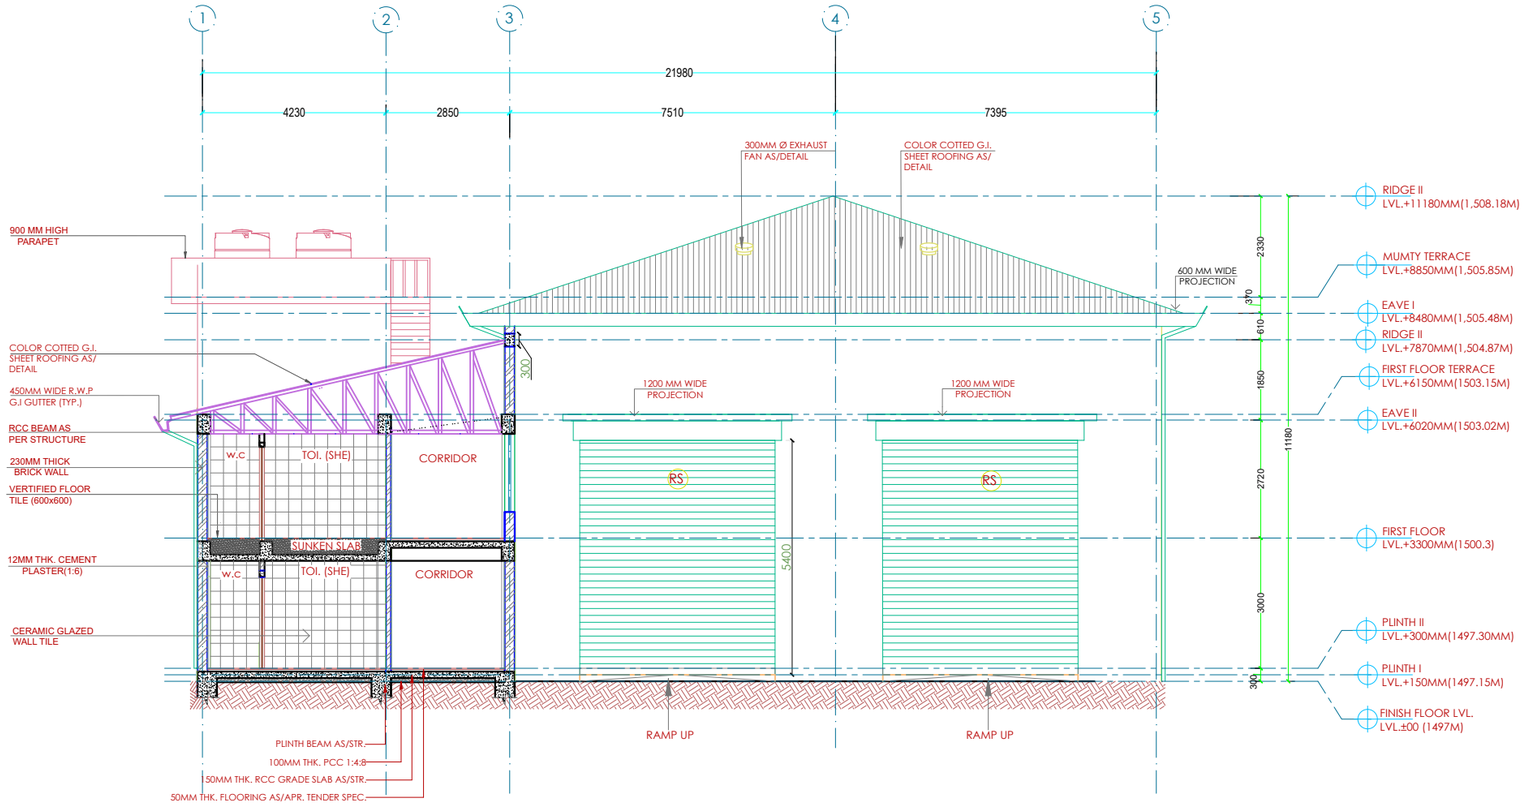

SECTION YY'

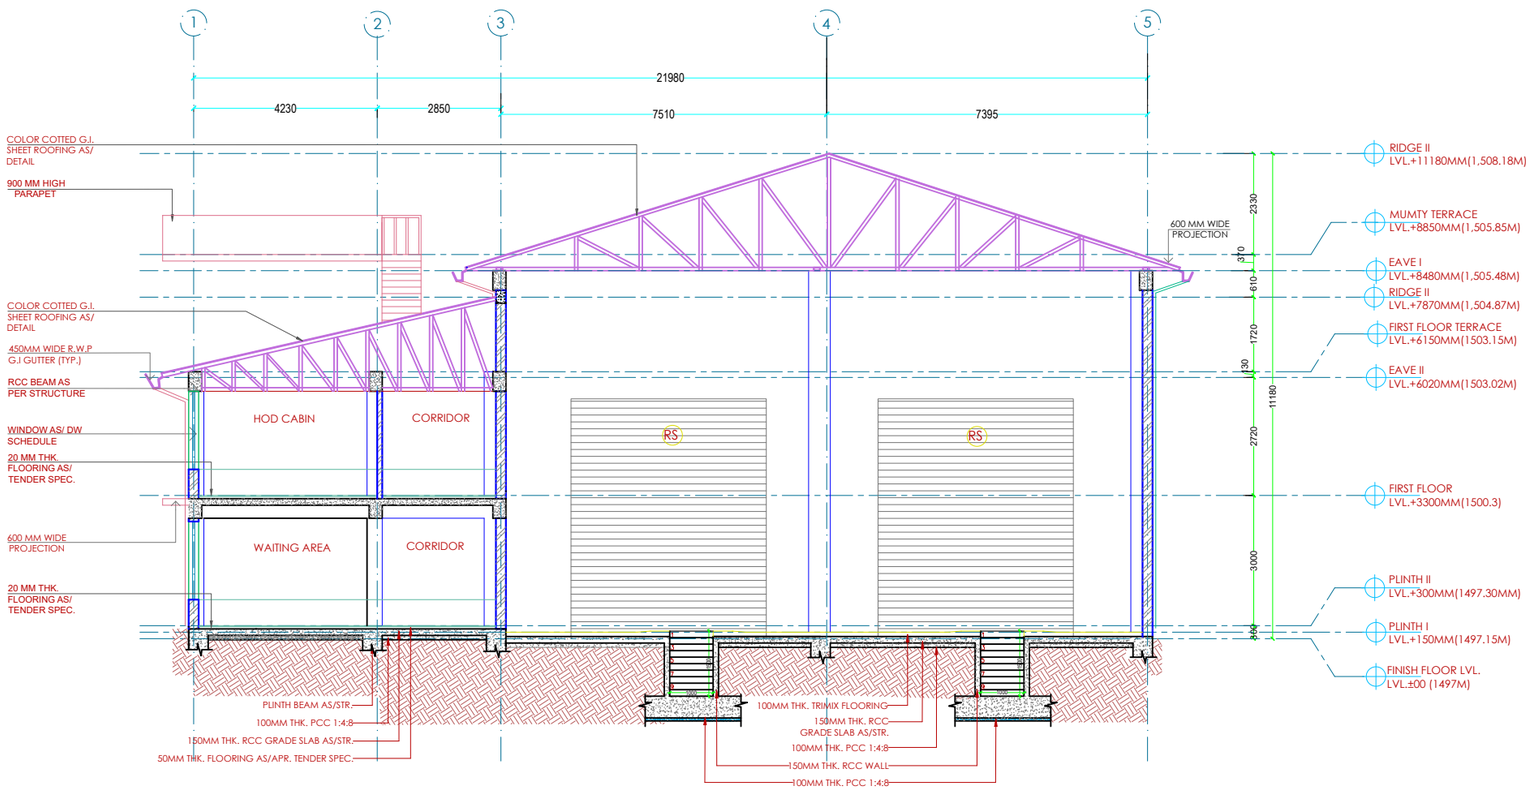

SECTION XX'

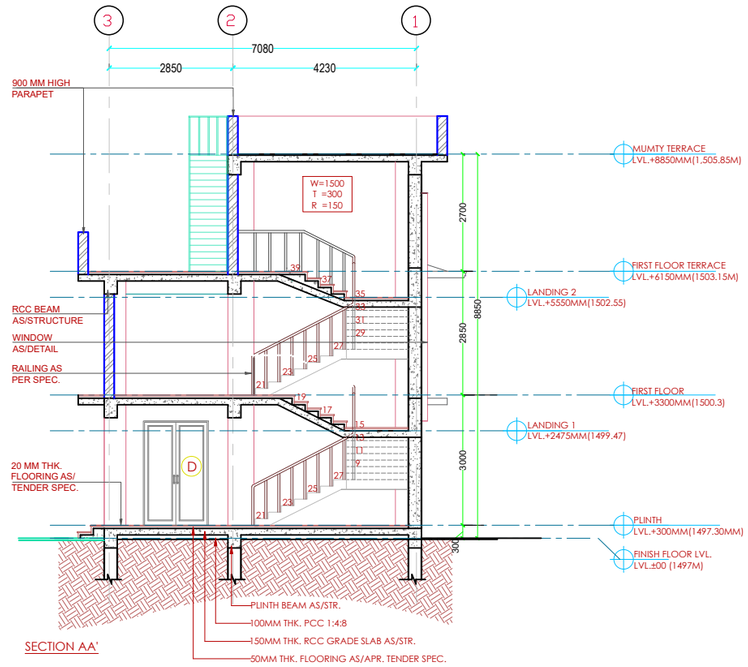

SECTION AA'

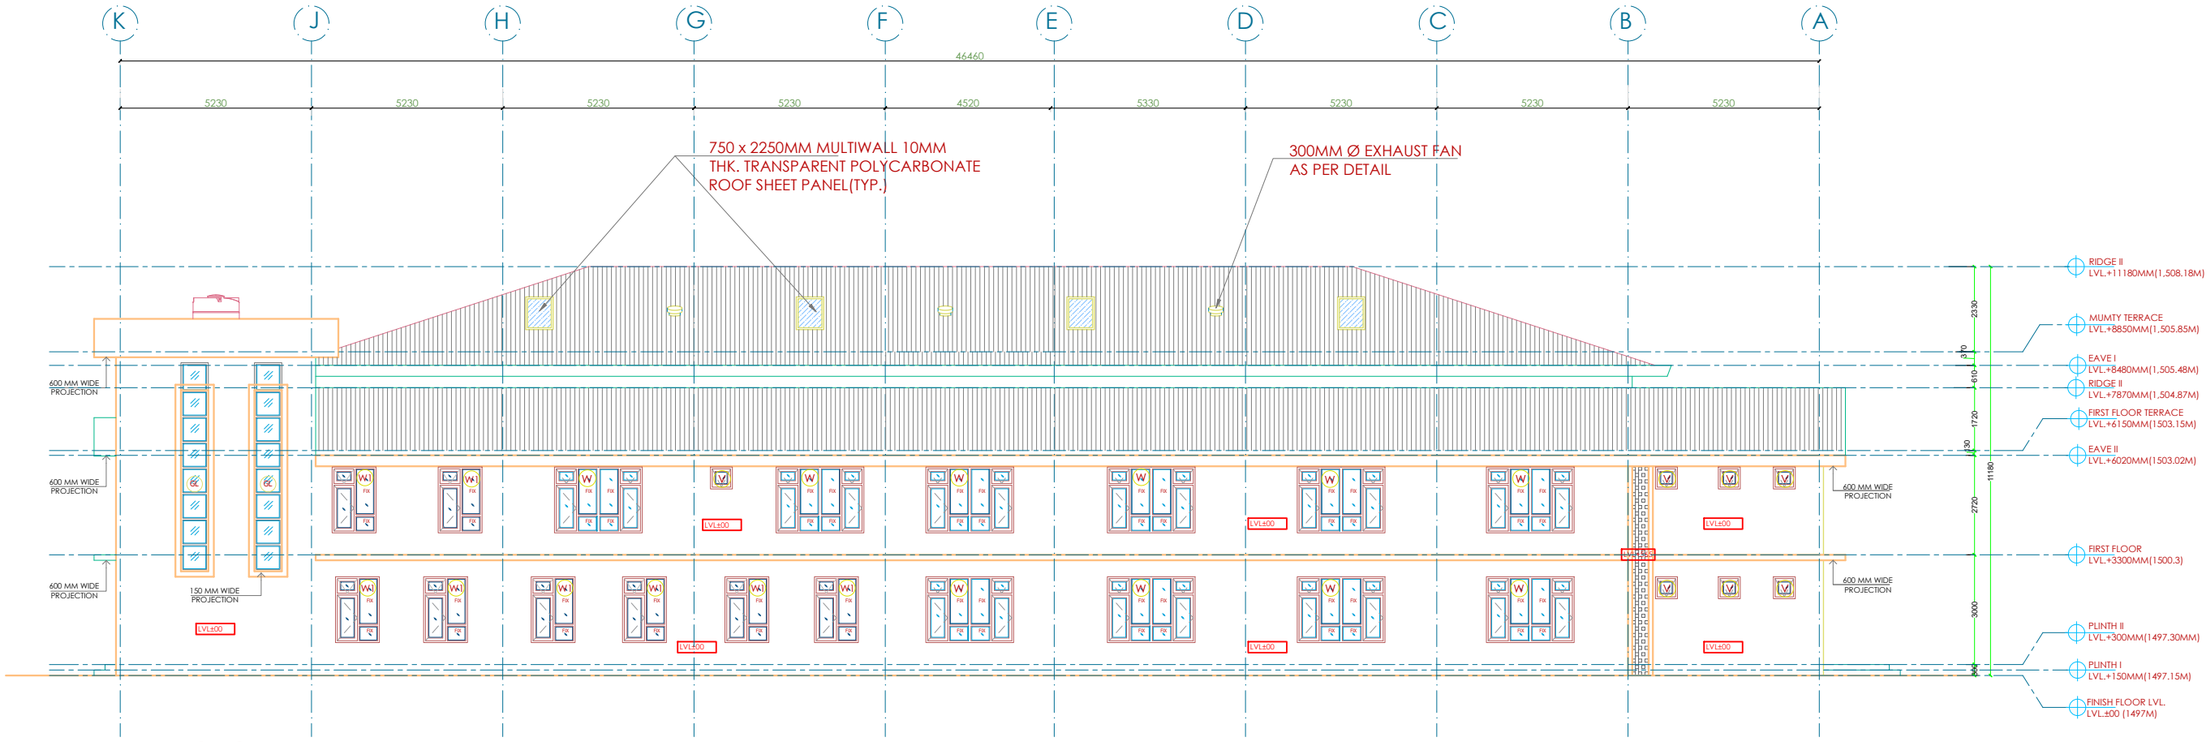

ELEVATION C

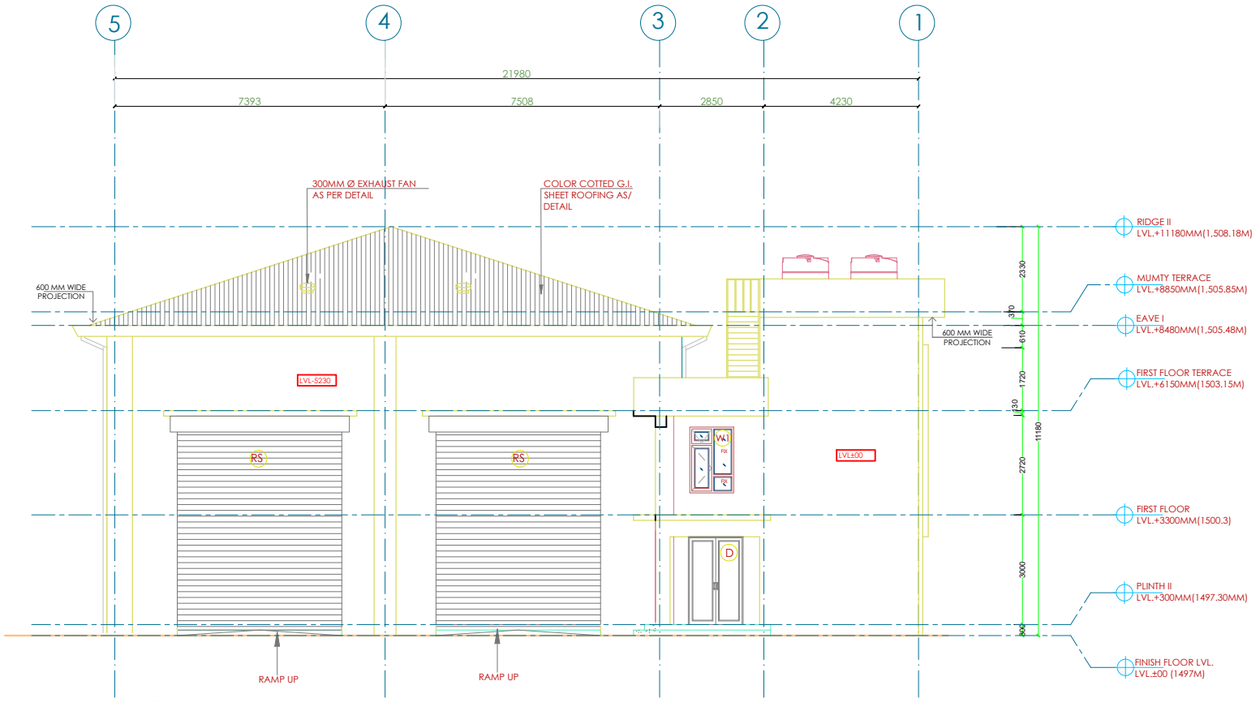

ELEVATION B

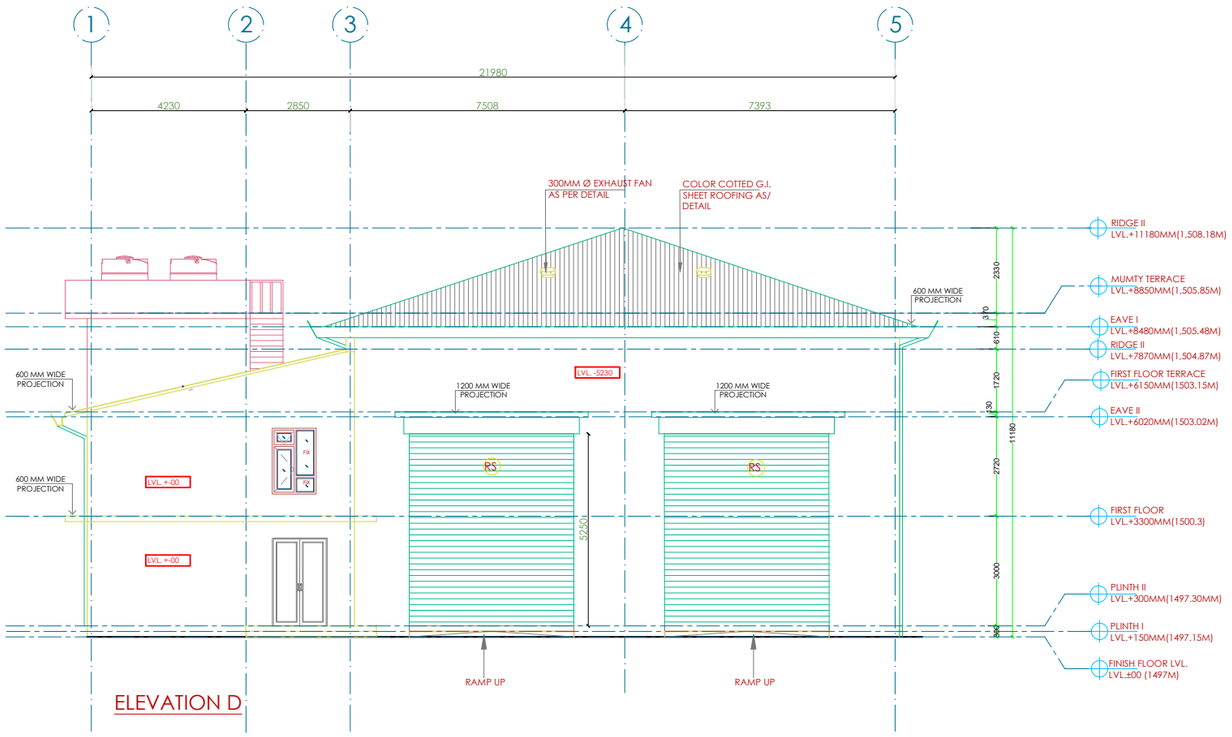

ELEVATION D